



ROHRBAUGH CABIN

DOCUMENTATION DRAWINGS

Prepared for:
Monongahela National Forest
Heritage Program
200 Sycamore Street
Elkins, WV 26264

Prepared by:
HistoriCorps
200 Union Avenue
Barrack 1
Morrison, CO 80465

May 7, 2026


REPORT CONTENT

Introduction	3
3D Model - Cabin.....	4
3D Model - Site.....	5
Site Location	6
Site Topography	7
Plan - Foundation	8
Plan – 1 st Fl. Framing	9
Plan – 1 st Floor	10
Plan – 2 nd Fl. Framing	11
Plan – 2 nd Floor	12
Plan – 3 rd Fl. Framing	13
Section 1.0 – View East	14
Section 2.0 – View West	15
Section 3.0 – View South.....	16
North Elevation	17
South Elevation	18
East Elevation	19
West Elevation	20
Detail Drawings	21
Assessment: Structural Tilt	22
Assessment: Exterior Walls.....	23
Assessment: Foundation & Framing.....	24

The Rohrbaugh Cabin in rural West Virginia is a modest yet historically significant log structure that reflects early Appalachian settlement patterns and vernacular building traditions. Constructed using locally sourced timber and traditional joinery techniques, the cabin offers insight into the daily lives, craftsmanship, and resourcefulness of 18th- or 19th-century inhabitants in the region. As one of the few surviving frontier-era dwellings, it serves as a tangible link to the cultural and architectural heritage of West Virginia.


The site and structure were evaluated by a team of HistoriCorps specialists in late April of 2026. The crew examined every aspect of the building. The findings of this evaluation are presented in the dimensional drawings found in this report.

Dimensional architectural drawings play a crucial role in the preservation of structures like the Rohrbaugh Cabin. These drawings provide precise measurements and detailed representations of a building's layout, materials, and construction methods, creating an accurate record that can be used for restoration, maintenance, or reconstruction if the original structure deteriorates. By documenting exact dimensions and spatial relationships, preservationists ensure that any interventions remain faithful to the building's historical integrity, allowing future generations to study and appreciate its authentic form.

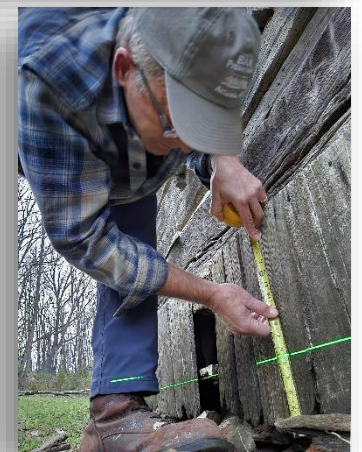






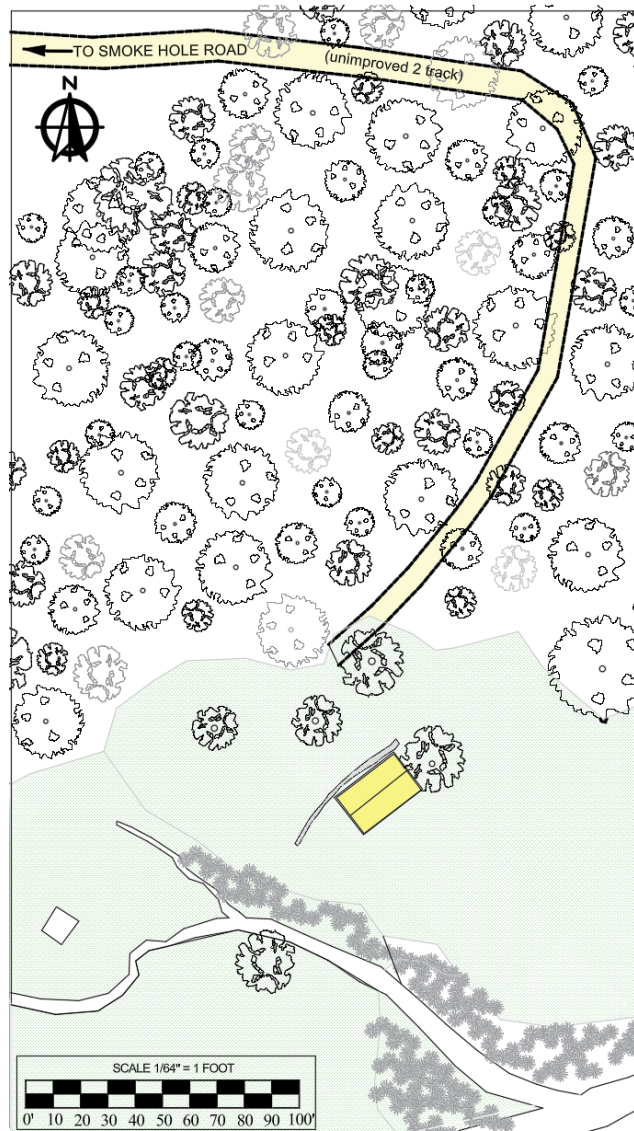

SITE MAP

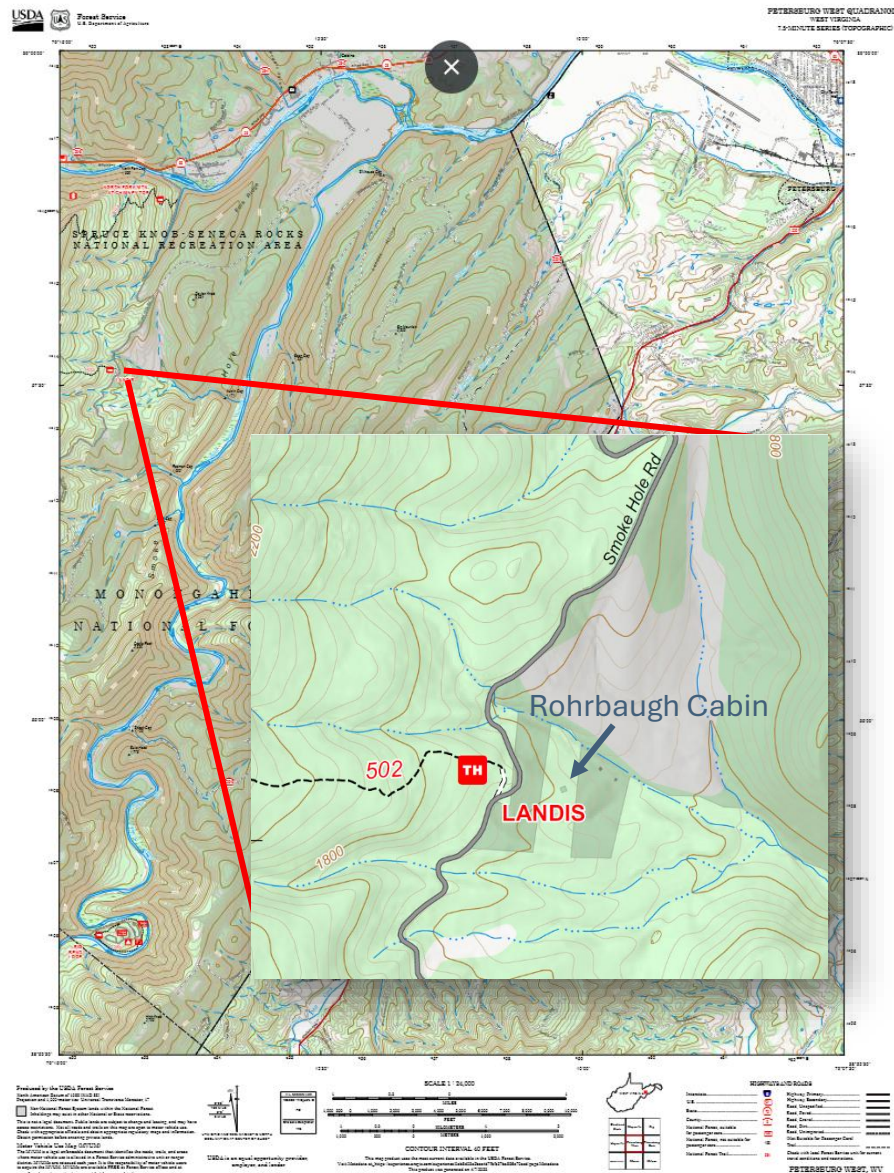

PETERSBURGH WEST QUADRANGLE
7.5 MIN. SERIES (FSTOPO 2025)


PROJECT NAME: ROHRBAUGH CABIN
MONONGAHELA NAT. FOREST
CABINS, WEST VIRGINIA

DRAWING TITLE: SITE LOCATION


PREPARED FOR: HISTORICORPS
MORRISON, CO
CONTACT: ARIEL CLARK
EMAIL: aclark@historicorps.org

DATE: 04/24/2026
DRAWN BY:
E. MENNINGER
Atlanta, GA


SHEET NO:

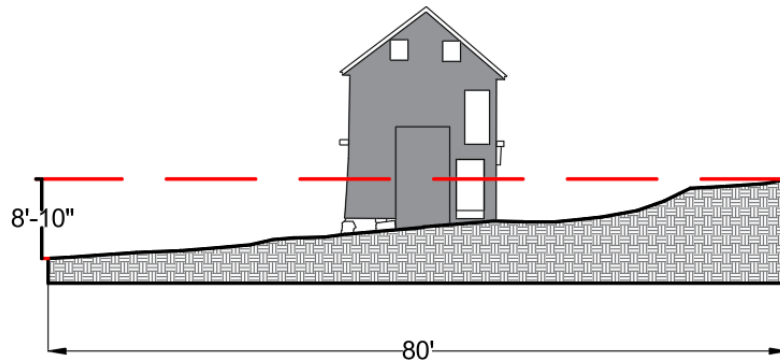


EAST ELEVATION

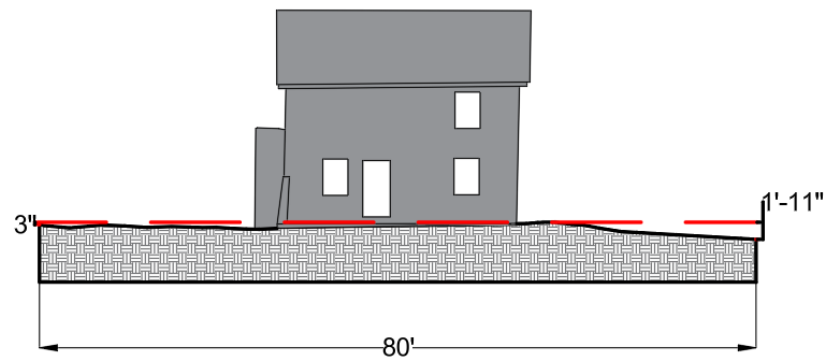

NORTH ELEVATION

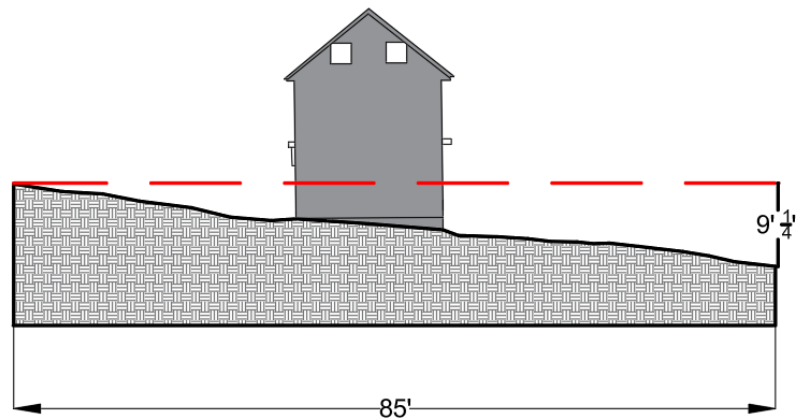

WEST ELEVATION

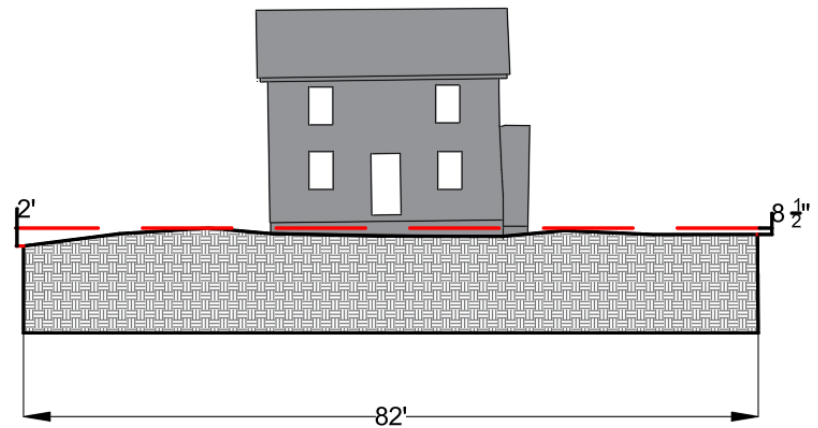

SOUTH ELEVATION


PROJECT NAME: ROHRBAUGH CABIN
MONONGAHELA NAT. FOREST
CABINS, WEST VIRGINIA

DRAWING TITLE: SITE TOPOGRAPHY

PREPARED FOR: HISTORICORPS
MORRISON, CO
CONTACT: ARIEL CLARK
EMAIL: aclark@historicorps.org

DATE:
04/24/2026
DRAWN BY:
E. MENNINGER
Atlanta, GA

SHEET NO:
2 OF 10

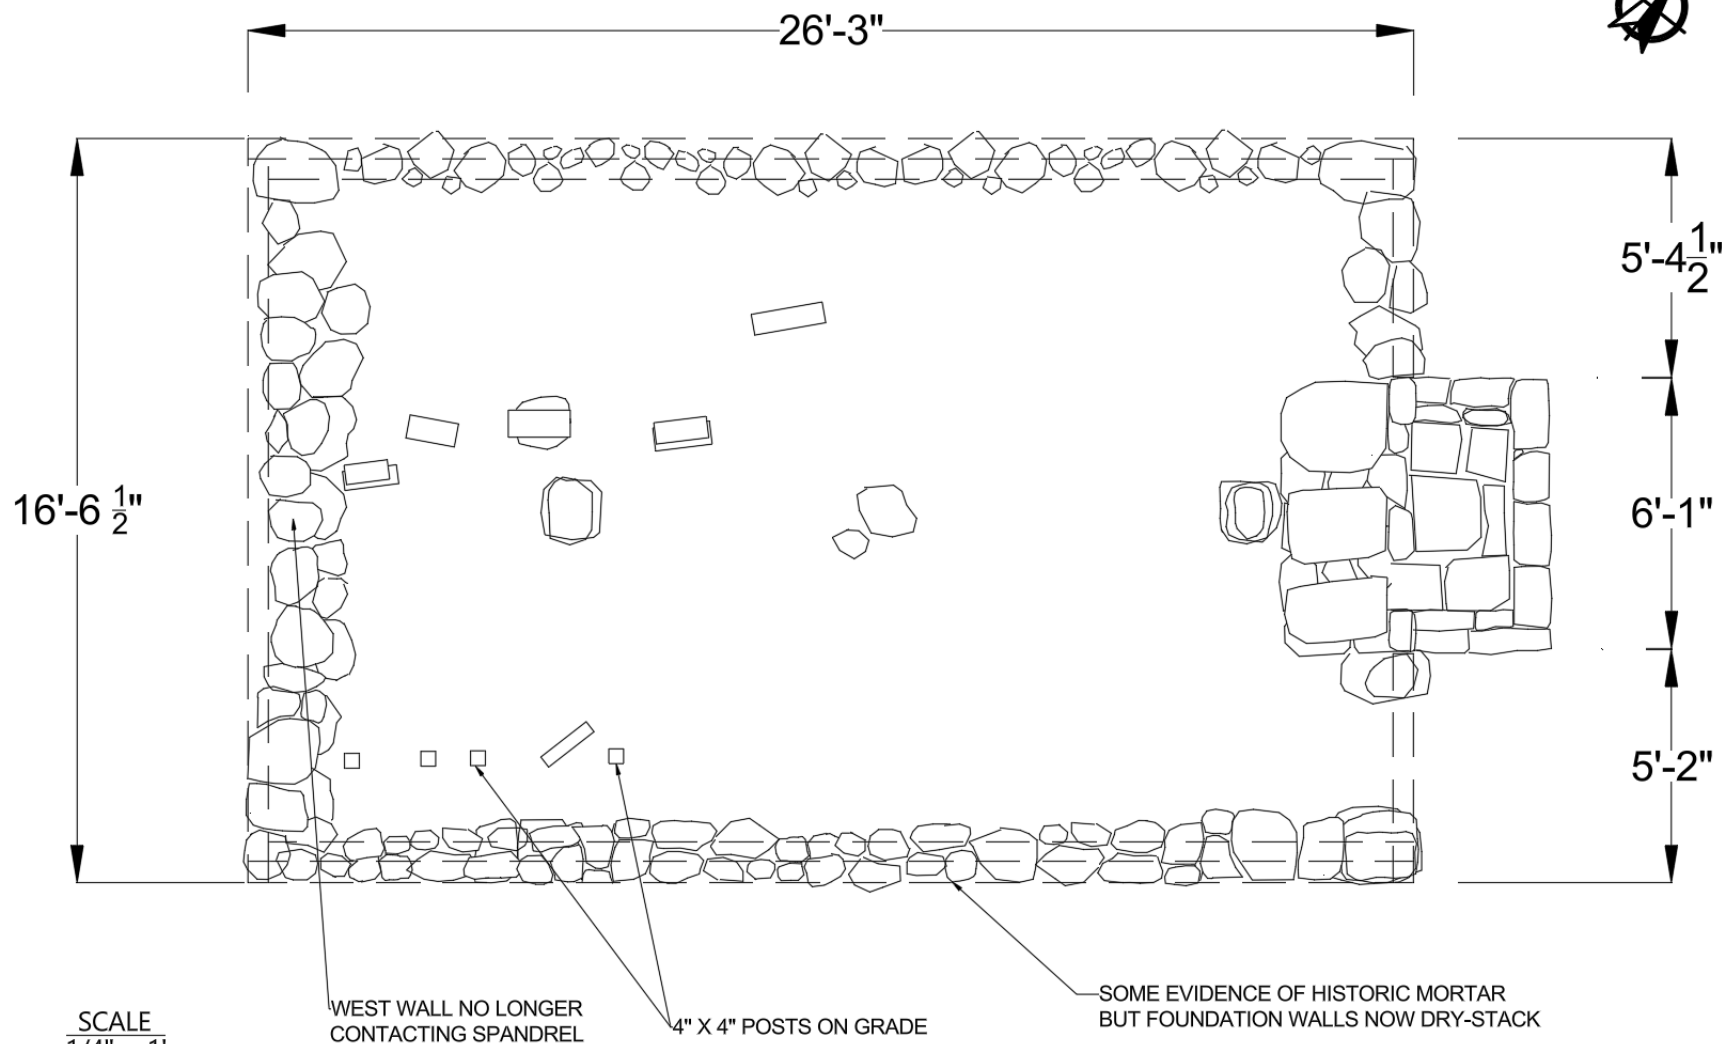


PROJECT NAME: ROHRBAUGH CABIN
MONONGAHELA NAT. FOREST
CABINS, WEST VIRGINIA

DRAWING TITLE: FOUNDATION PLAN

PREPARED FOR: HISTORICORPS
MORRISON, CO
CONTACT: ARIEL CLARK
EMAIL: aclark@historicorps.org

DATE:
04/24/2026
DRAWN BY:
E. MENNINGER
Atlanta, GA

SHEET NO:
0 OF 0

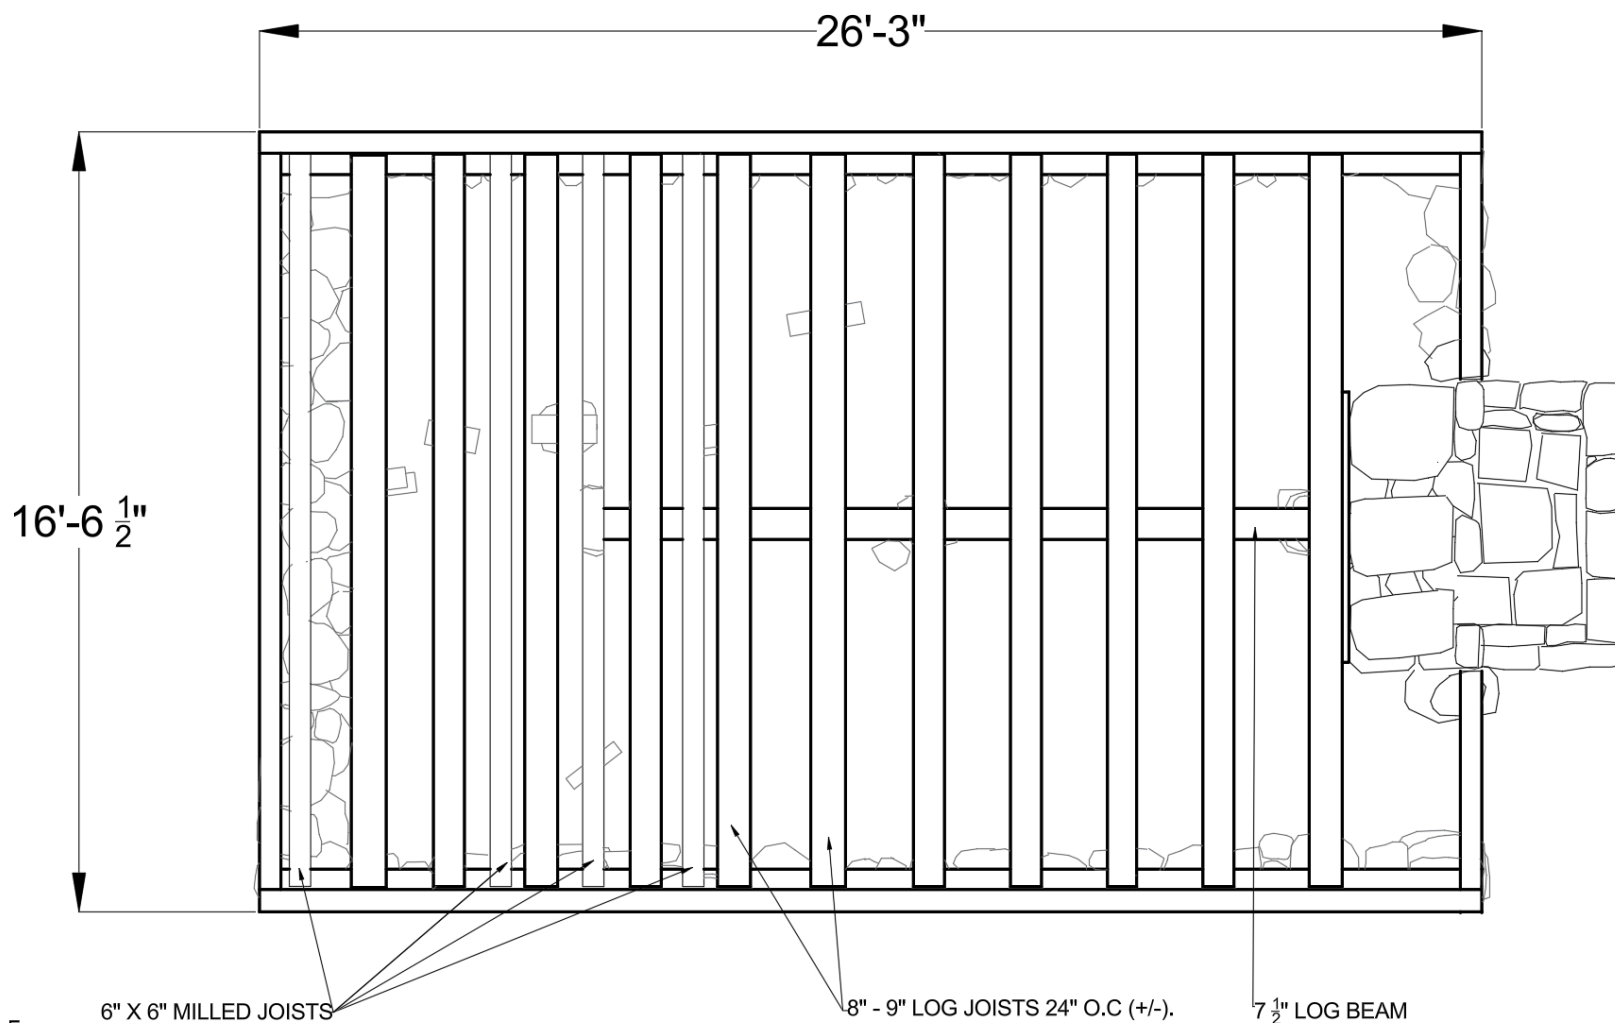

SCALE
1/4" = 1'

6" X 6" MILLED JOISTS

8" - 9" LOG JOISTS 24" O.C. (+/-).

7 1/2" LOG BEAM

PROJECT NAME:

ROHRBAUGH CABIN
MONONGAHELA NAT. FOREST
CABINS, WEST VIRGINIA

DRAWING TITLE: PLAN - 1ST. FL. FRAMING


PREPARED FOR:

HISTORICORPS
MORRISON, CO
CONTACT: ARIEL CLARK
EMAIL: aclark@historicorps.org

DATE:
04/24/2026
DRAWN BY:
E. MENNINGER
Atlanta, GA

SHEET NO:

0 OF 0

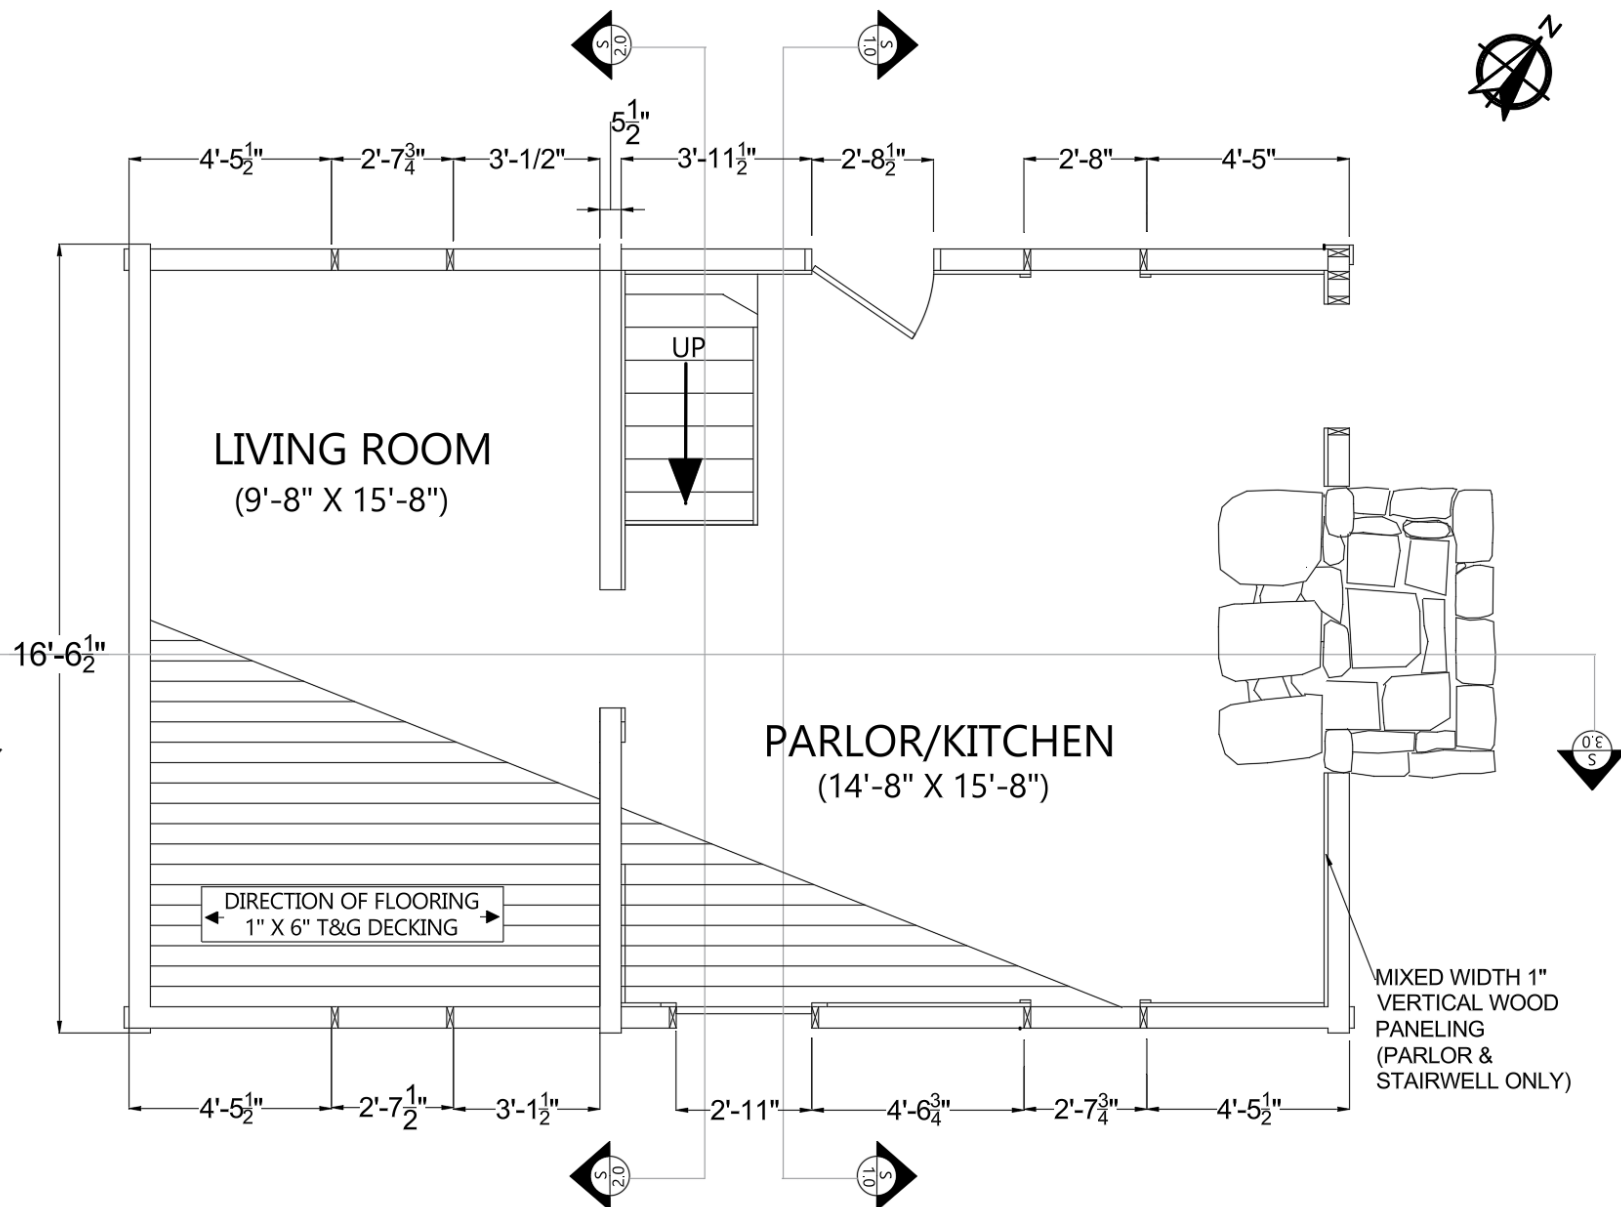

PROJECT NAME: ROHRBAUGH CABIN
MONONGAHELA NAT. FOREST
CABINS, WEST VIRGINIA

DRAWING TITLE: PLAN - 1ST. FL. FRAMING


PREPARED FOR: HISTORICORPS
MORRISON, CO
CONTACT: ARIEL CLARK
EMAIL: aclark@historicorps.org

DATE:
04/24/2026
DRAWN BY:
E. MEYENINGER
Atlanta, GA

SHEET NO:
0 OF 0

VERTICAL WOOD FOLLOWER
LIMITS WALL BOWING
(NORTH ELEVATION ONLY)

TOP COURSE
INT. LOG WALL

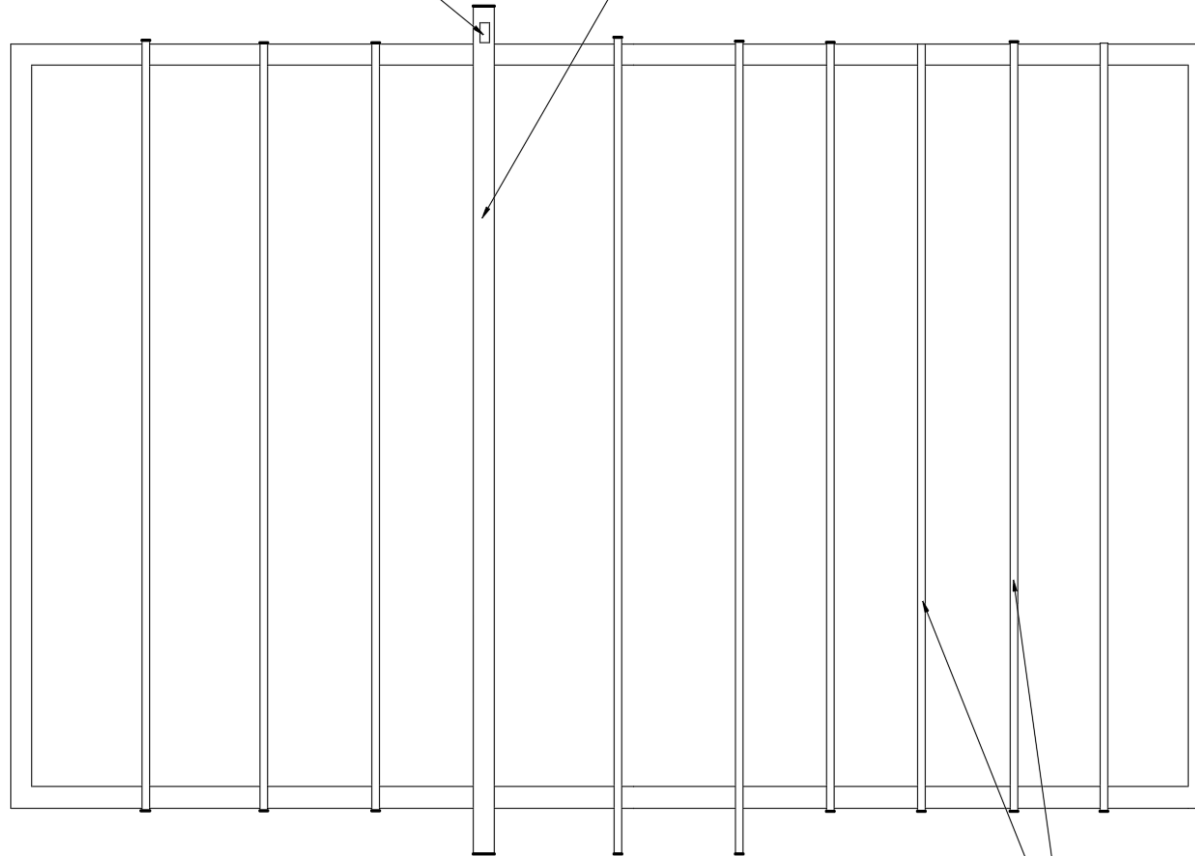

JOISTS 2" X 8" 26" O.C. (+/-)

SCALE
1/4" = 1'


PROJECT NAME: ROHRBAUGH CABIN
MONONGAHELA NAT. FOREST
CABINS, WEST VIRGINIA

DRAWING TITLE: PLAN - 2ND. FL. FRAMING

PREPARED FOR: HISTORICORPS
MORRISON, CO
CONTACT: ARIEL CLARK
EMAIL: aclark@historicorps.org

DATE:
04/24/2026
DRAWN BY:
E. MENNINGER
Atlanta, GA

SHEET NO:
0 OF 0

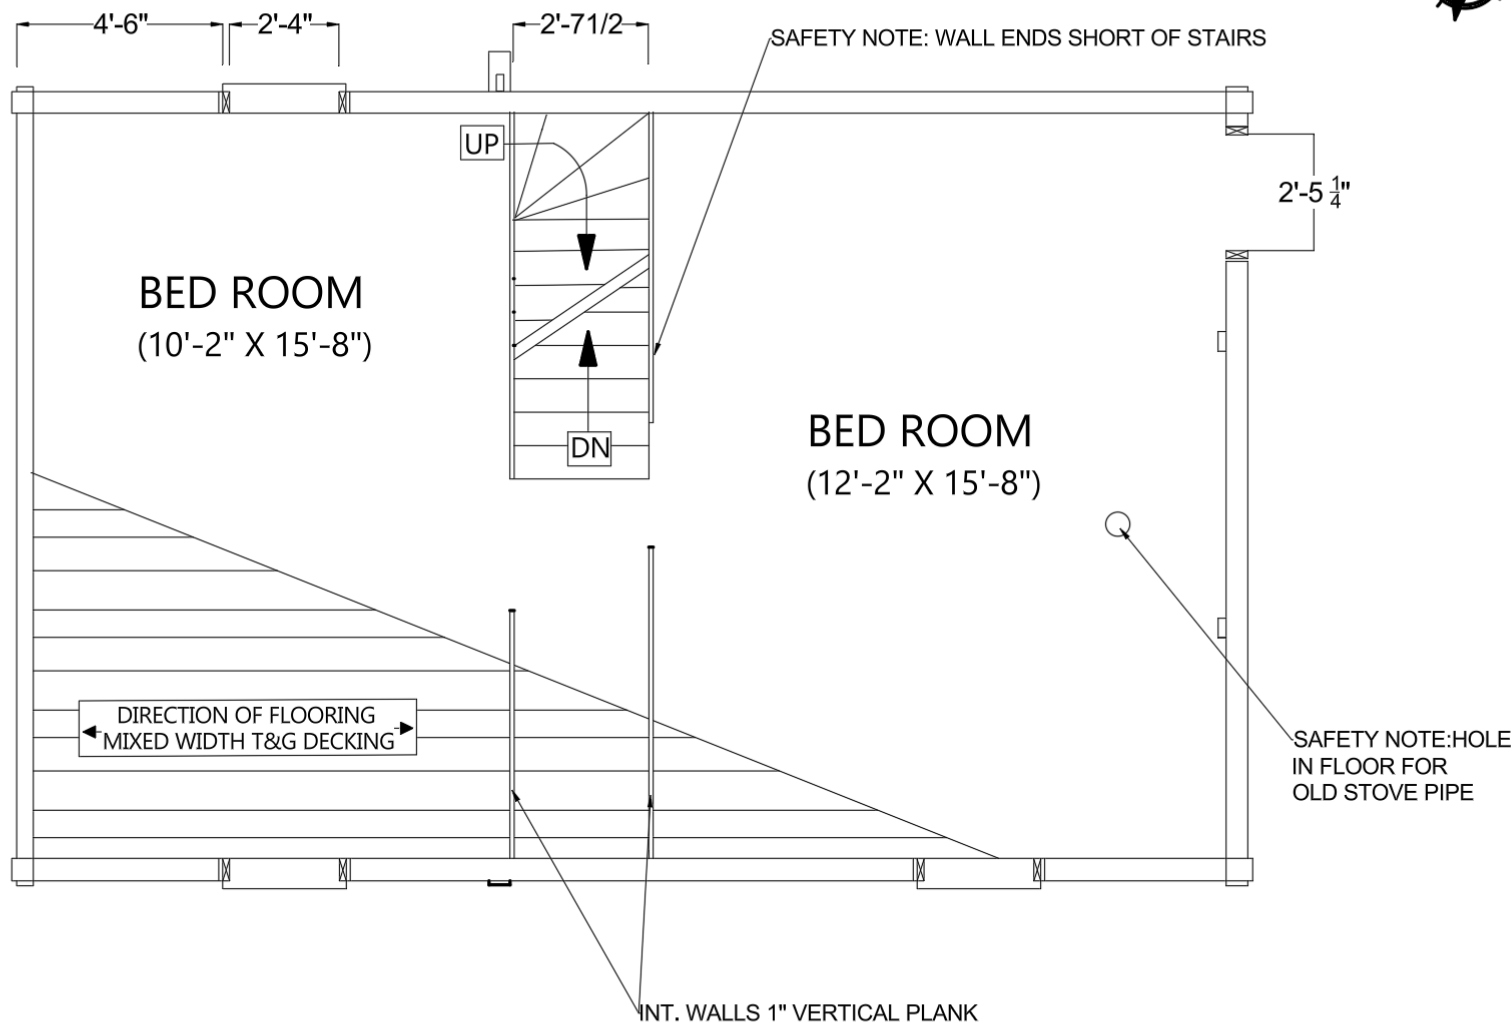

SCALE
1/4" = 1'


PROJECT NAME: ROHRBAUGH CABIN
MONONGAHELA NAT. FOREST
CABINS, WEST VIRGINIA

DRAWING TITLE: PLAN - 2ND. FLOOR

PREPARED FOR: HISTORICORPS
MORRISON, CO
CONTACT: ARIEL CLARK
EMAIL: aclark@historicorps.org

DATE:
04/24/2026
DRAWN BY:
E. MENNINGER
Atlanta, GA

SHEET NO:
0 OF 0

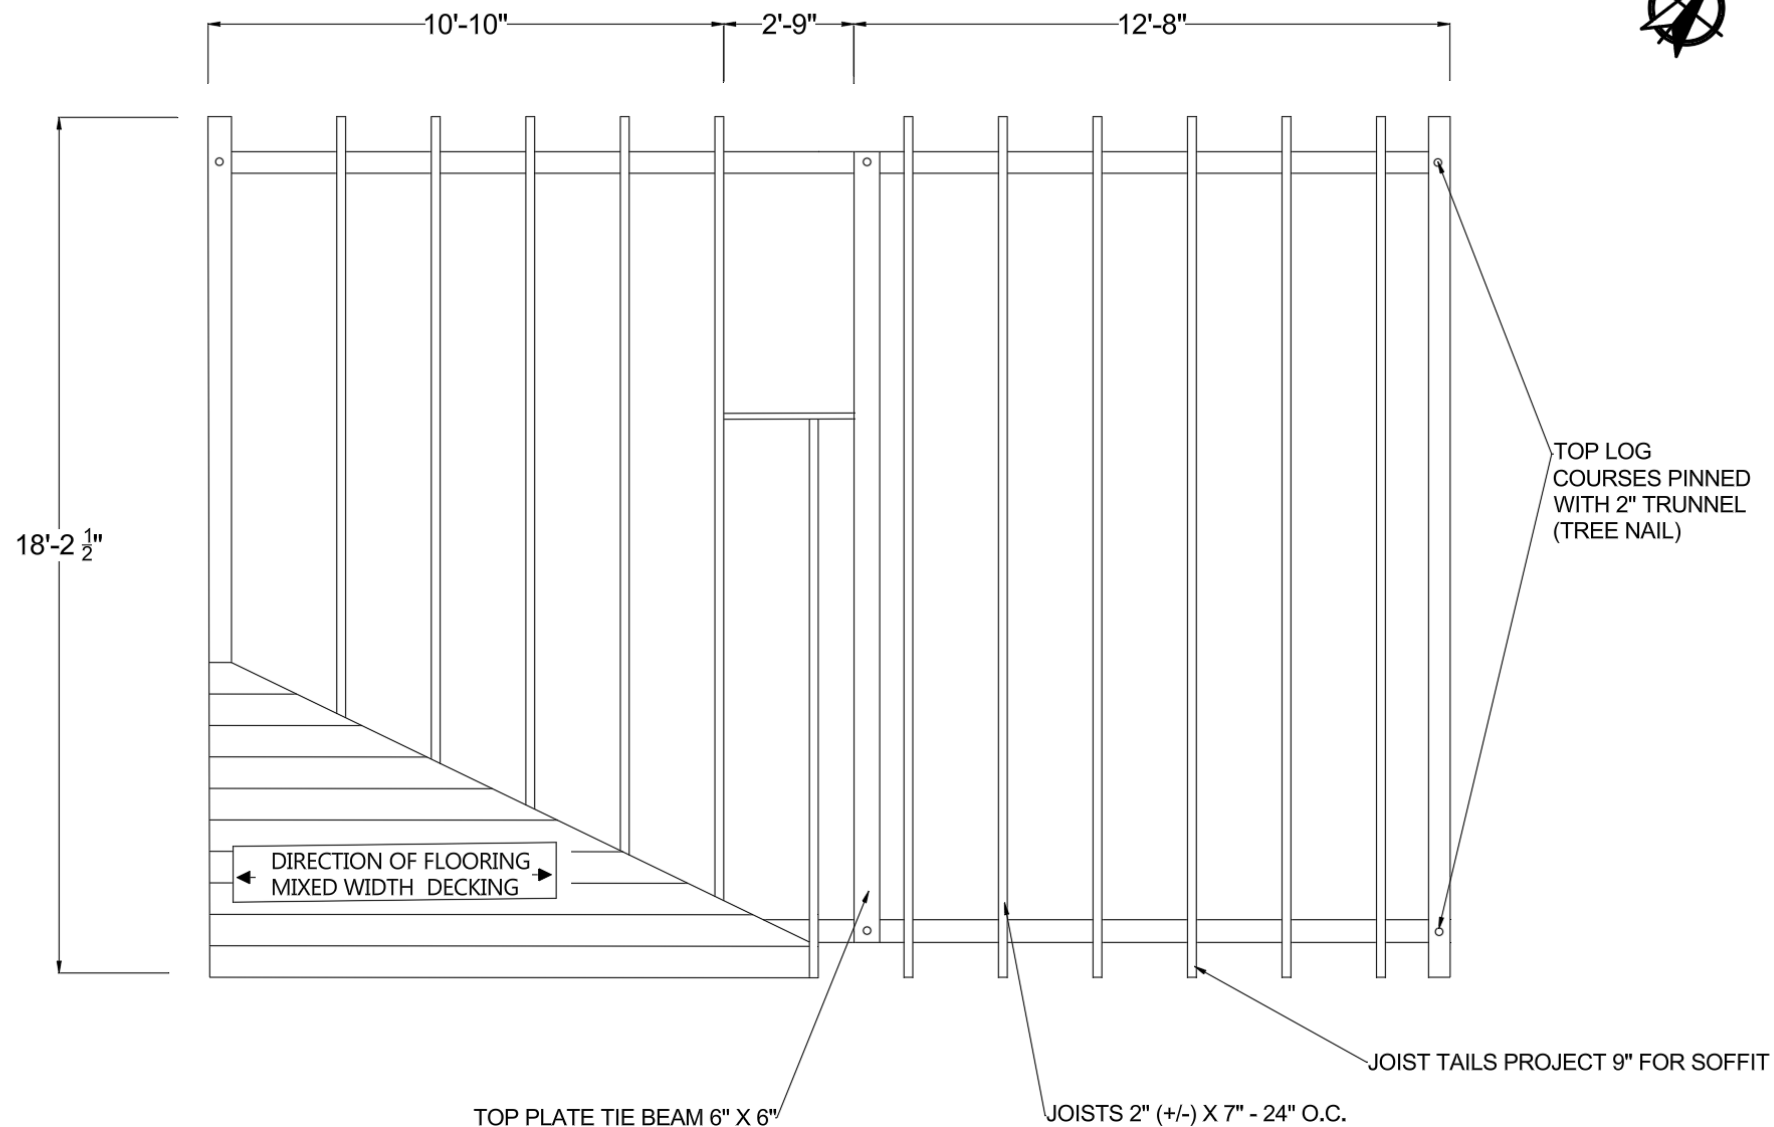

SCALE
1/4" = 1'


PROJECT NAME: ROHRBAUGH CABIN
MONONGAHELA NAT. FOREST
CABINS, WEST VIRGINIA

DRAWING TITLE: PLAN - ATTIC FL. FRAMING

PREPARED FOR: HISTORICORPS
MORRISON, CO
CONTACT: ARIEL CLARK
EMAIL: aclark@historicorps.org

DATE:
04/24/2026
DRAWN BY:
E. MENNINGER
Atlanta, GA

SHEET NO:
0 OF 0

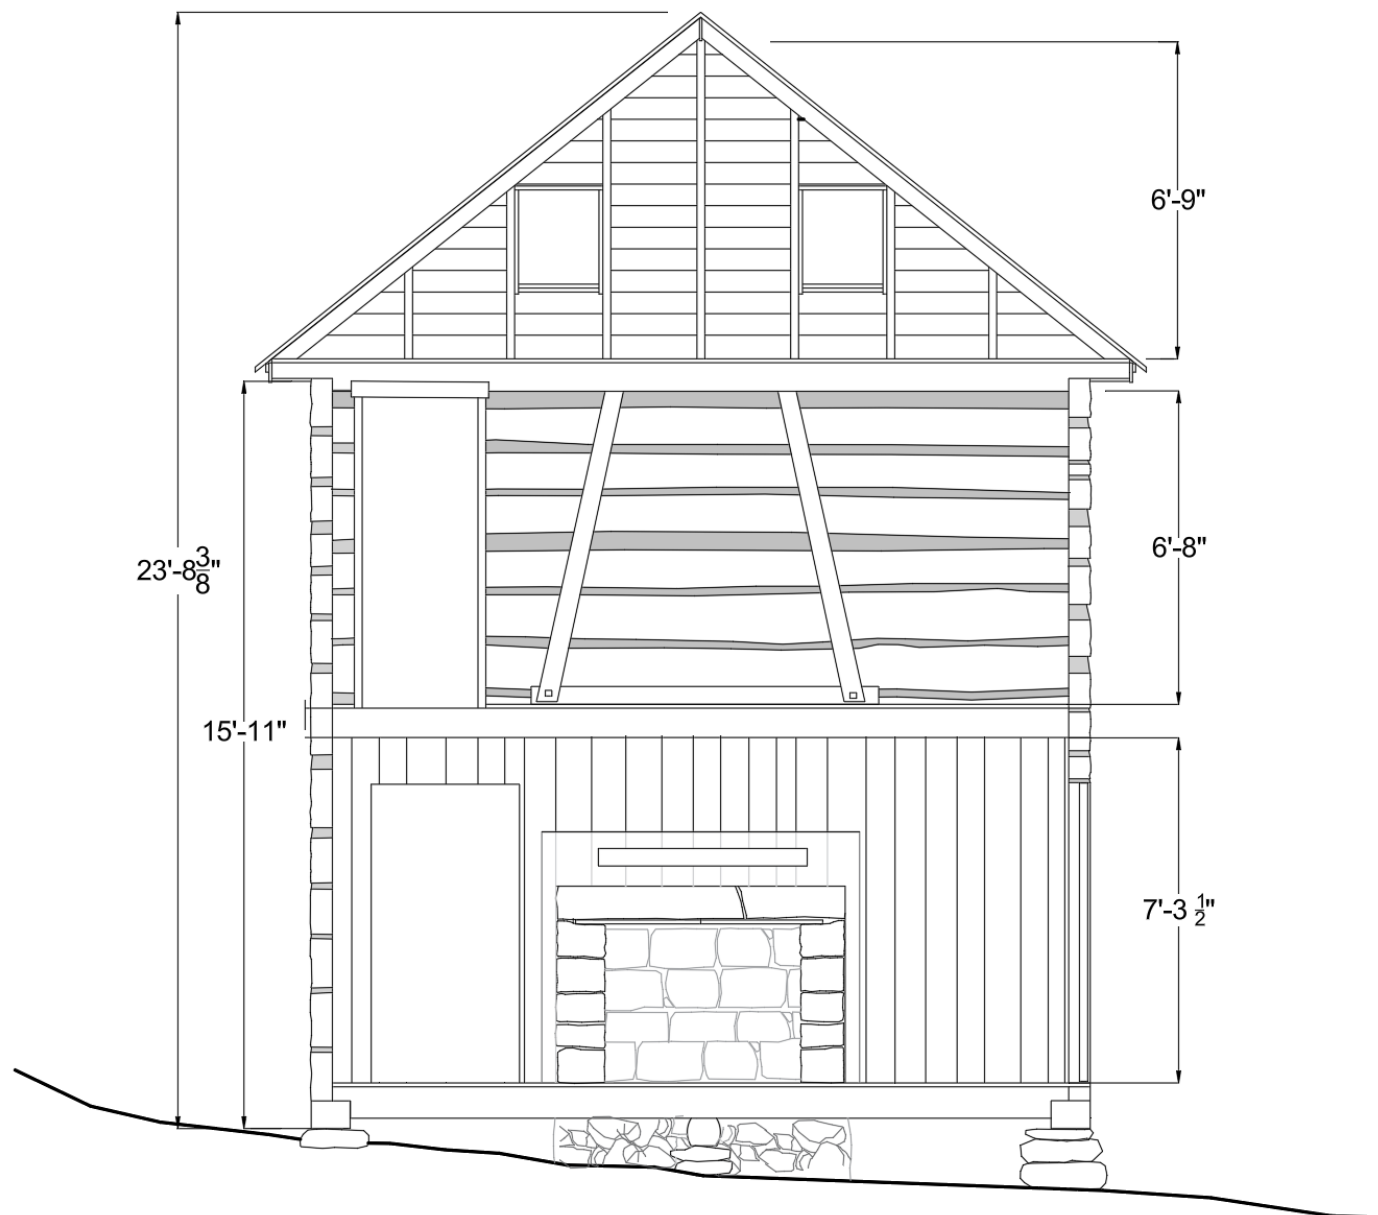

SCALE
1/4" = 1'


PROJECT NAME: ROHRBAUGH CABIN
MONONGAHELA NAT. FOREST
CABINS, WEST VIRGINIA

DRAWING TITLE: SEC. 1.0 - VIEW EAST

PREPARED FOR: HISTORICORPS
MORRISON, CO
CONTACT: ARIEL CLARK
EMAIL: aclark@historicorps.org

DATE:
04/24/2026
DRAWN BY:
E. MIENNINGER
Atlanta, GA

SHEET NO:
0 OF 0

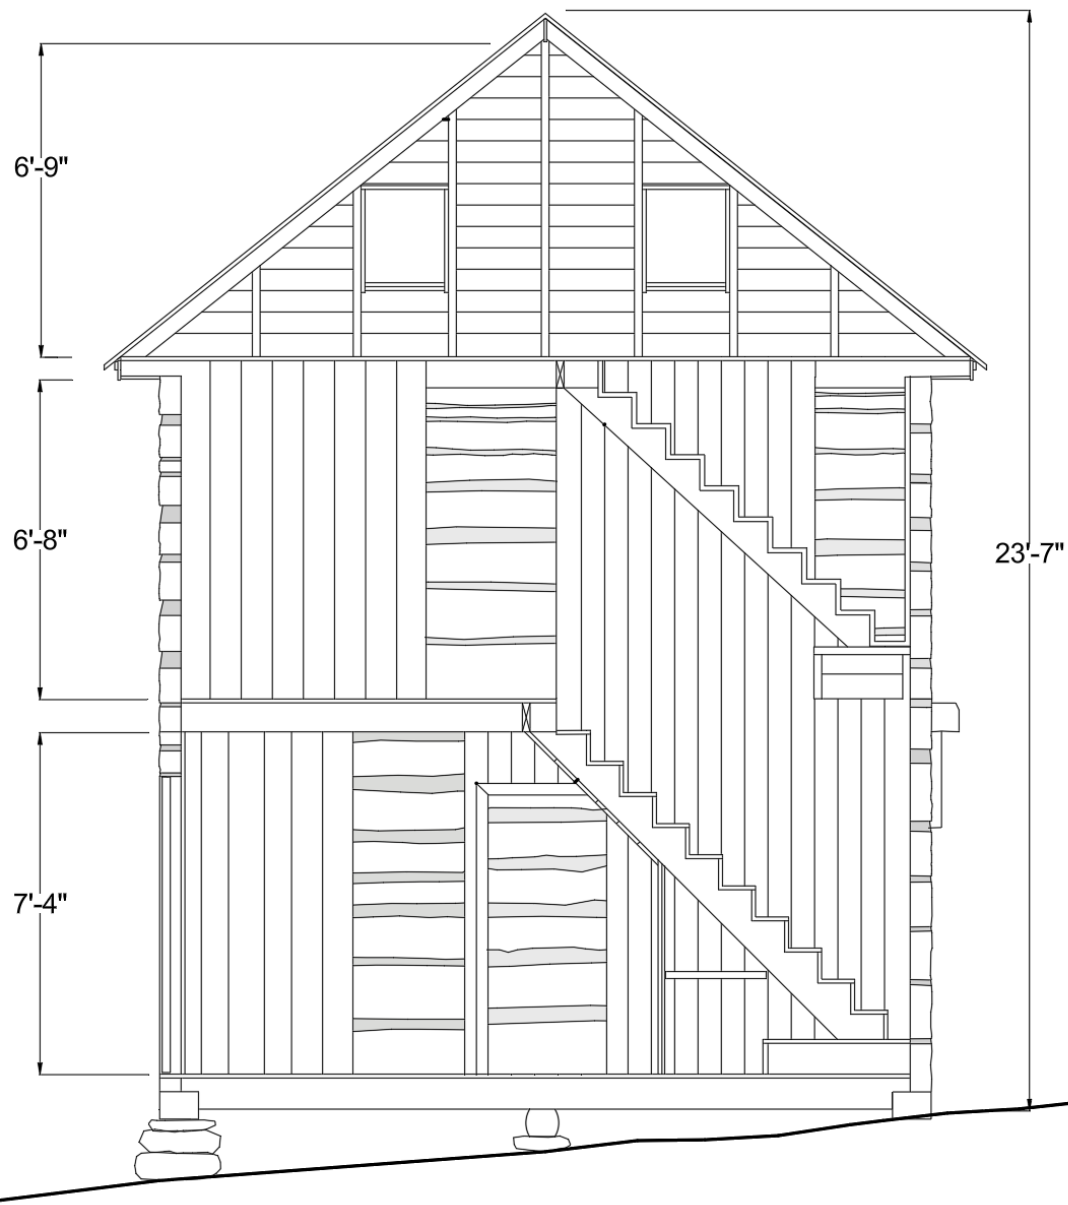

SCALE
1/4" = 1'

PROJECT NAME: ROHRBAUGH CABIN
MONONGAHELA NAT. FOREST
CABINS, WEST VIRGINIA

DRAWING TITLE: SEC. 2.0 - VIEW WEST

PREPARED FOR: HISTORICORPS
MORRISON, CO
CONTACT: ARIEL CLARK
EMAIL: aclark@historicorps.org

DATE:
04/24/2026
DRAWN BY:
E. MENNINGER
Atlanta, GA

SHEET NO:
0 OF 0




PROJECT NAME: ROHRBAUGH CABIN
MONONGAHELA NAT. FOREST
CABINS, WEST VIRGINIA

DRAWING TITLE: SECTION 3.0 - VIEW SOUTH

PREPARED FOR: HISTORICORPS
MORRISON, CO
CONTACT: ARIEL CLARK
EMAIL: aclark@historicorps.org

DATE:
04/24/2026
DRAWN BY:
E. MENNINGER
Atlanta, GA

SHEET NO:
11 of 19

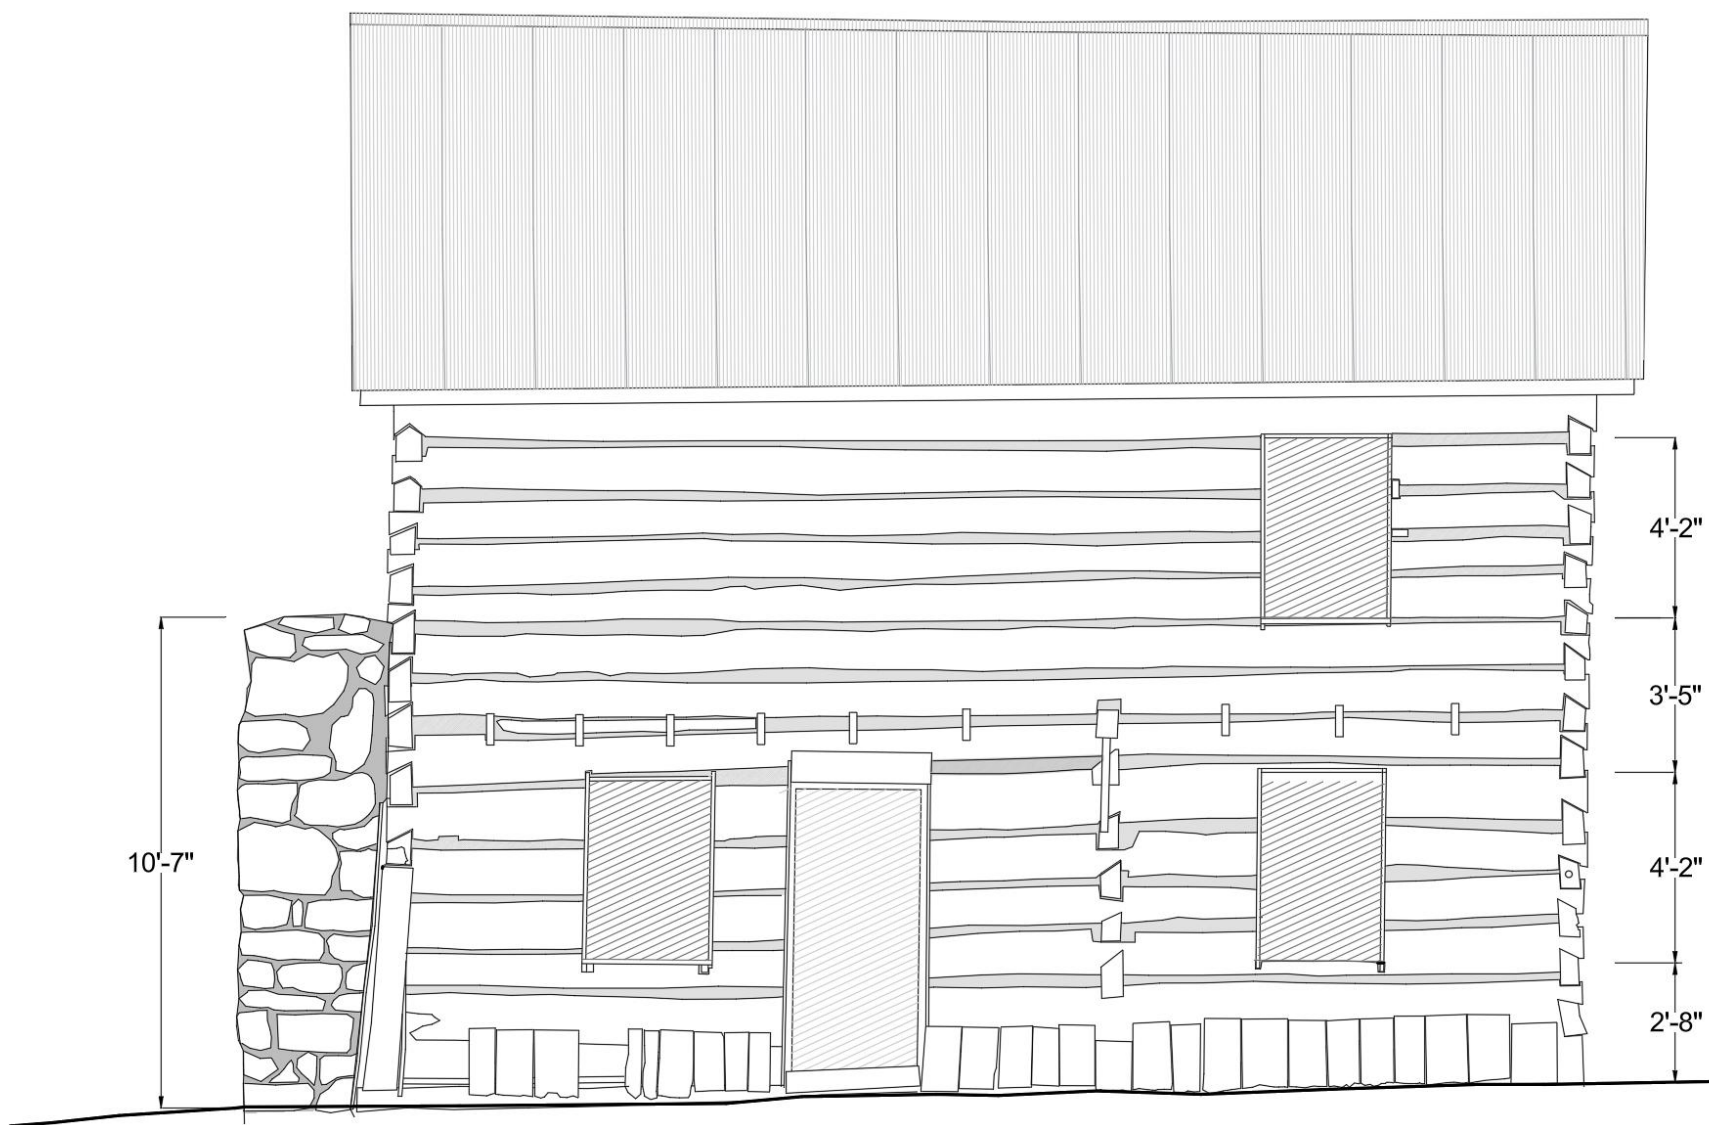

SCALE
1/4" = 1'


PROJECT NAME: ROHRBAUGH CABIN
MONONGAHELA NAT. FOREST
CABINS, WEST VIRGINIA

DRAWING TITLE: NORTH ELEVATION

PREPARED FOR: HISTORICORPS
MORRISON, CO
CONTACT: ARIEL CLARK
EMAIL: aclark@historicorps.org

DATE:
04/24/2026
DRAWN BY:
E. MENNINGER
Atlanta, GA

SHEET NO:
0 OF 0

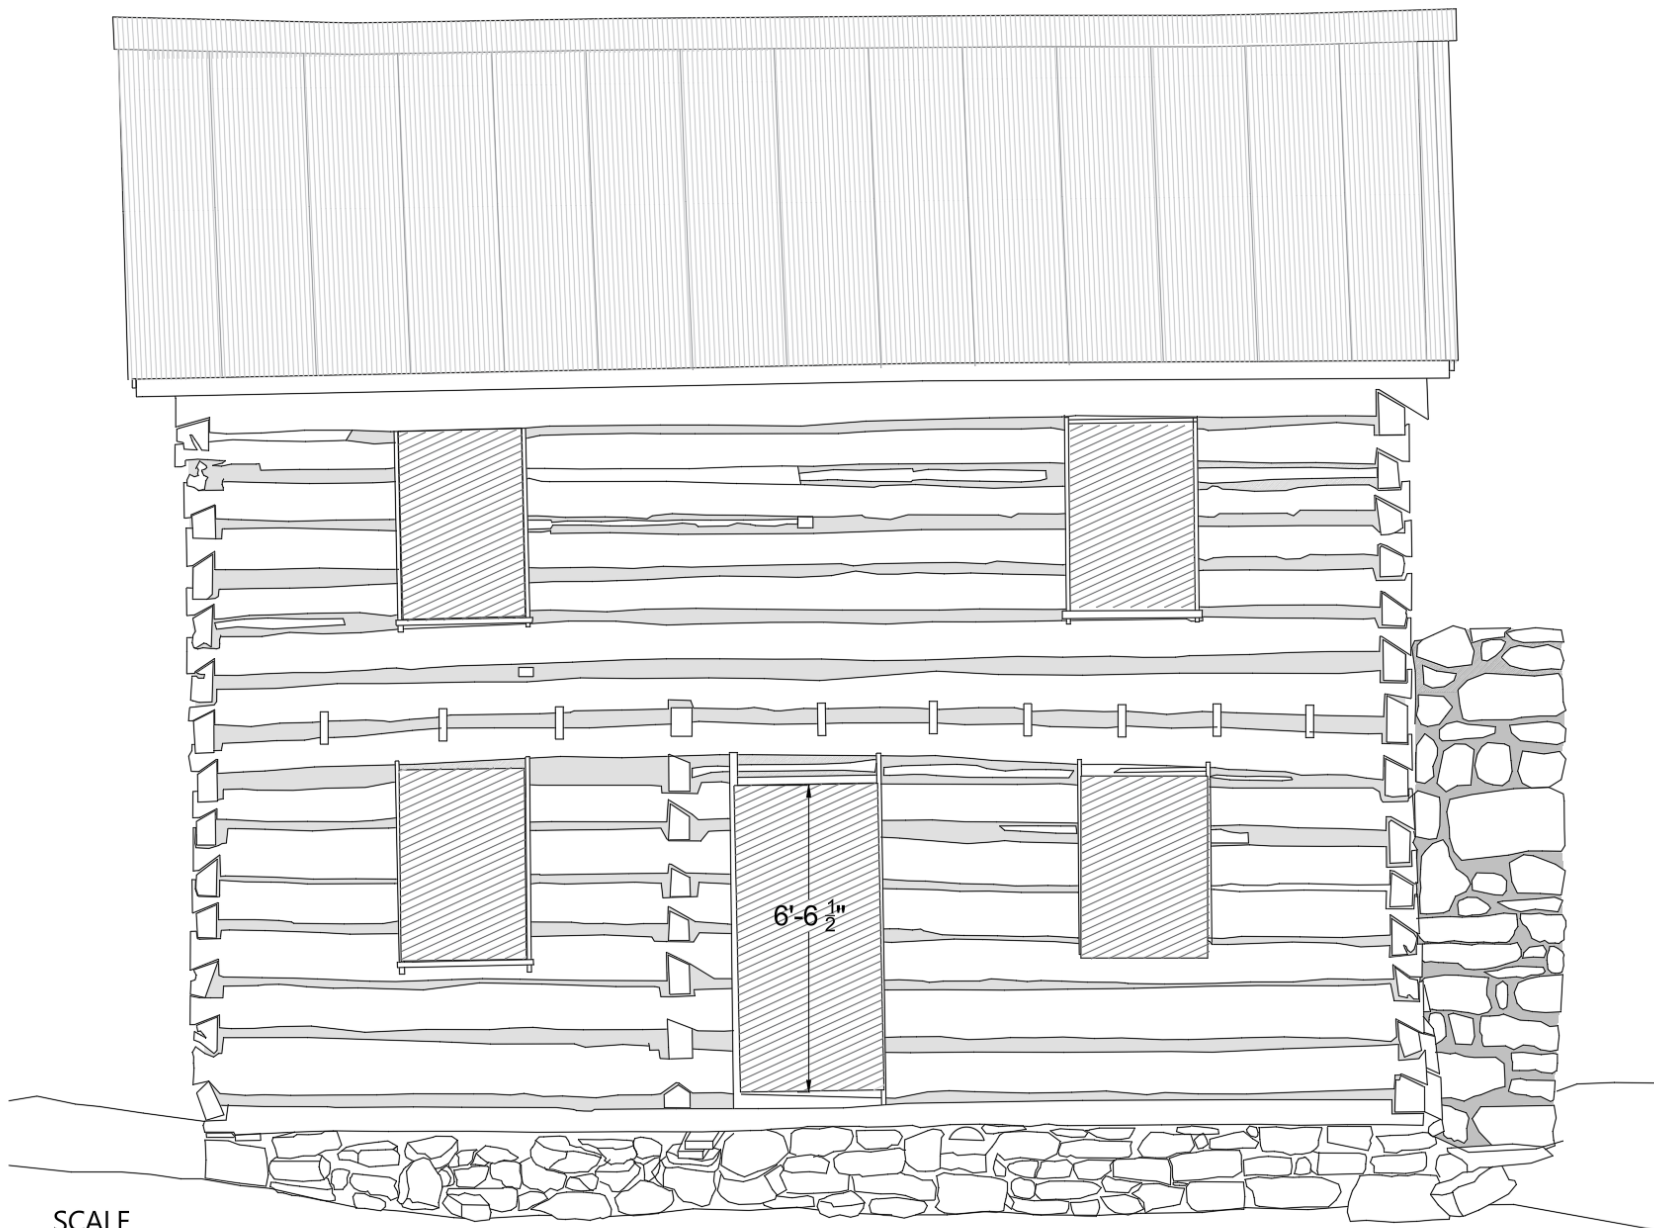

SCALE
1/4" = 1'


PROJECT NAME: ROHRBAUGH CABIN
MONONGAHELA NAT. FOREST
CABINS, WEST VIRGINIA

DRAWING TITLE: SOUTH ELEVATION

PREPARED FOR: HISTORICORPS
MORRISON, CO
CONTACT: ARIEL CLARK
EMAIL: aclark@historicorps.org

DATE:
04/24/2026
DRAWN BY:
E. MENNINGER
Atlanta, GA

SHEET NO:
0 OF 0

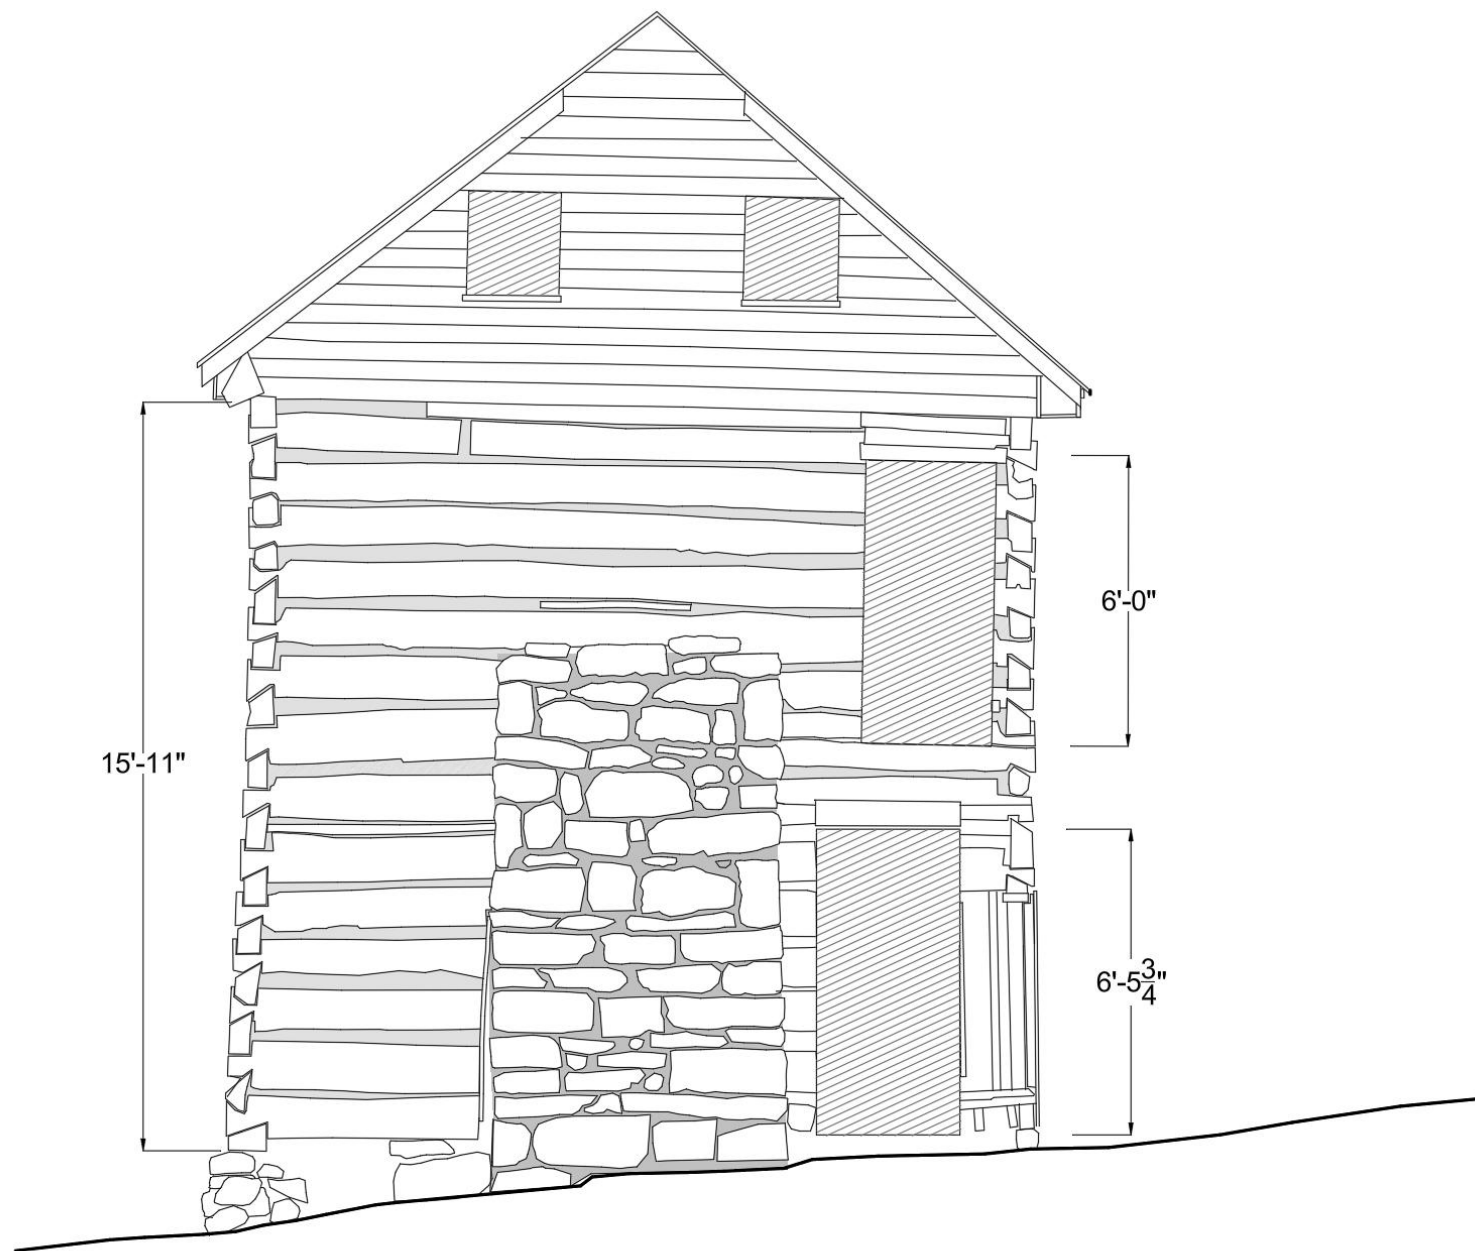

SCALE
 $\frac{1}{4}" = 1'$


PROJECT NAME: ROHRBAUGH CABIN
 MONONGAHELA NAT. FOREST
 CABINS, WEST VIRGINIA

DRAWING TITLE: EAST ELEVATION

PREPARED FOR: HISTORICORPS
 MORRISON, CO
 CONTACT: ARIEL CLARK
 EMAIL: aclark@historicorps.org

DATE:
 04/24/2026
 DRAWN BY:
 E. MENNINGER
 Atlanta, GA

SHEET NO:
 14 of 19

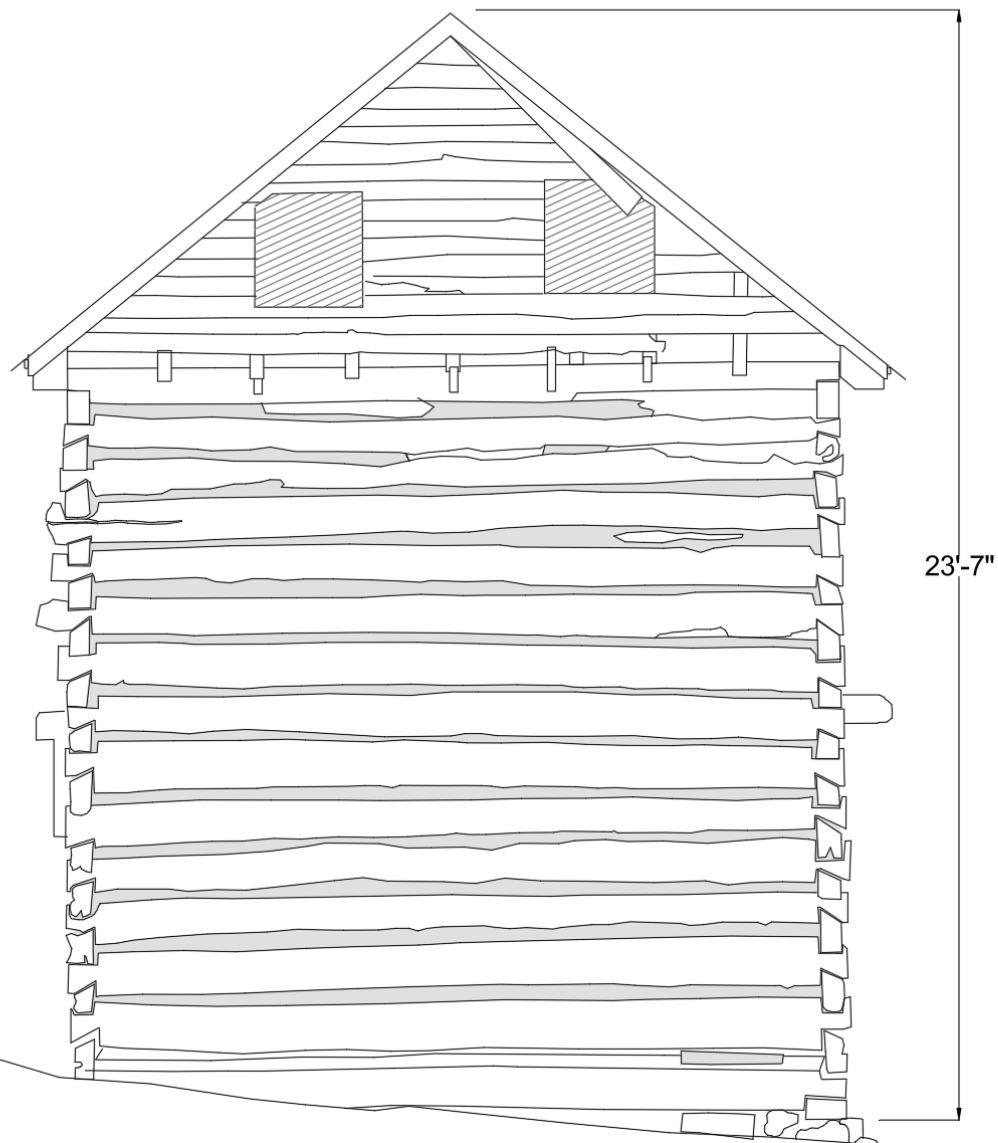

SCALE
1/4" = 1'


PROJECT NAME: ROHRBAUGH CABIN
MONONGAHELA NAT. FOREST
CABINS, WEST VIRGINIA

DRAWING TITLE: WEST ELEVATION


PREPARED FOR: HISTORICORPS
MORRISON, CO
CONTACT: ARIEL CLARK
EMAIL: aclark@historicorps.org

DATE:
04/24/2026
DRAWN BY:
E. MENNINGER
Atlanta, GA

SHEET NO:
15 of 19

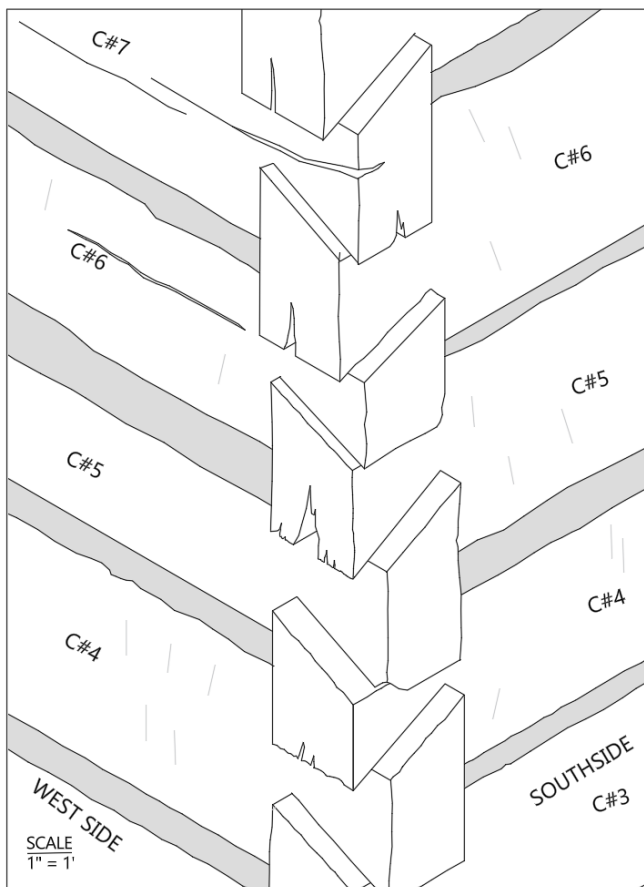


D1 - SOUTHWEST CORNER NOTCHING

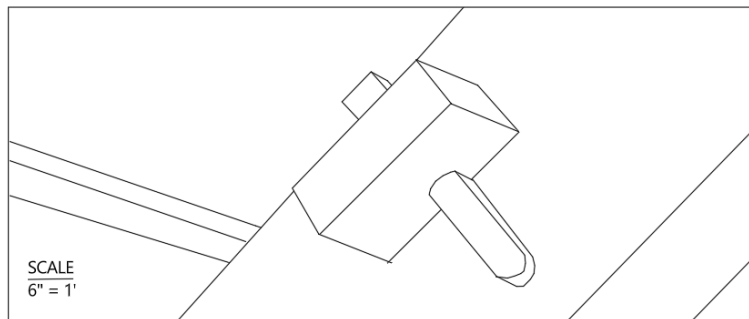

D2 - TRUNNEL FASTNER FOR RAKE BOARD



D3 - 22 CAL. SHELL CASING "GRAFFITTI"
(NORTH ELEVATION - MID WALL - COURSE # 5)

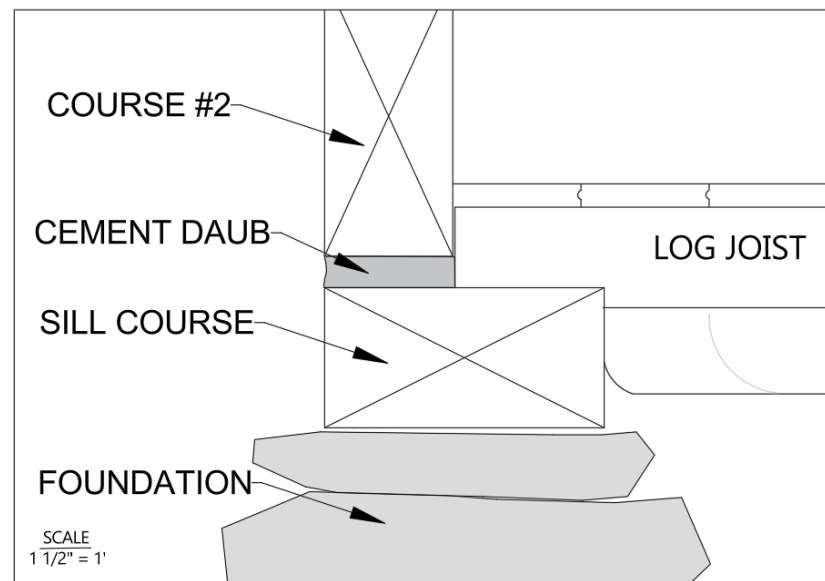

D4 - SECTION - 1ST FL. FRAMING


PROJECT NAME: ROHRBAUGH CABIN
MONONGAHELA NAT. FOREST
CABINS, WEST VIRGINIA

DRAWING TITLE: DETAILS

PREPARED FOR: HISTORICORPS
MORRISON, CO
CONTACT: ARIEL CLARK
EMAIL: aclark@historicorps.org

DATE:
04/24/2026
DRAWN BY:
E. MENNINGER
Atlanta, GA

SHEET NO:
16 of 19

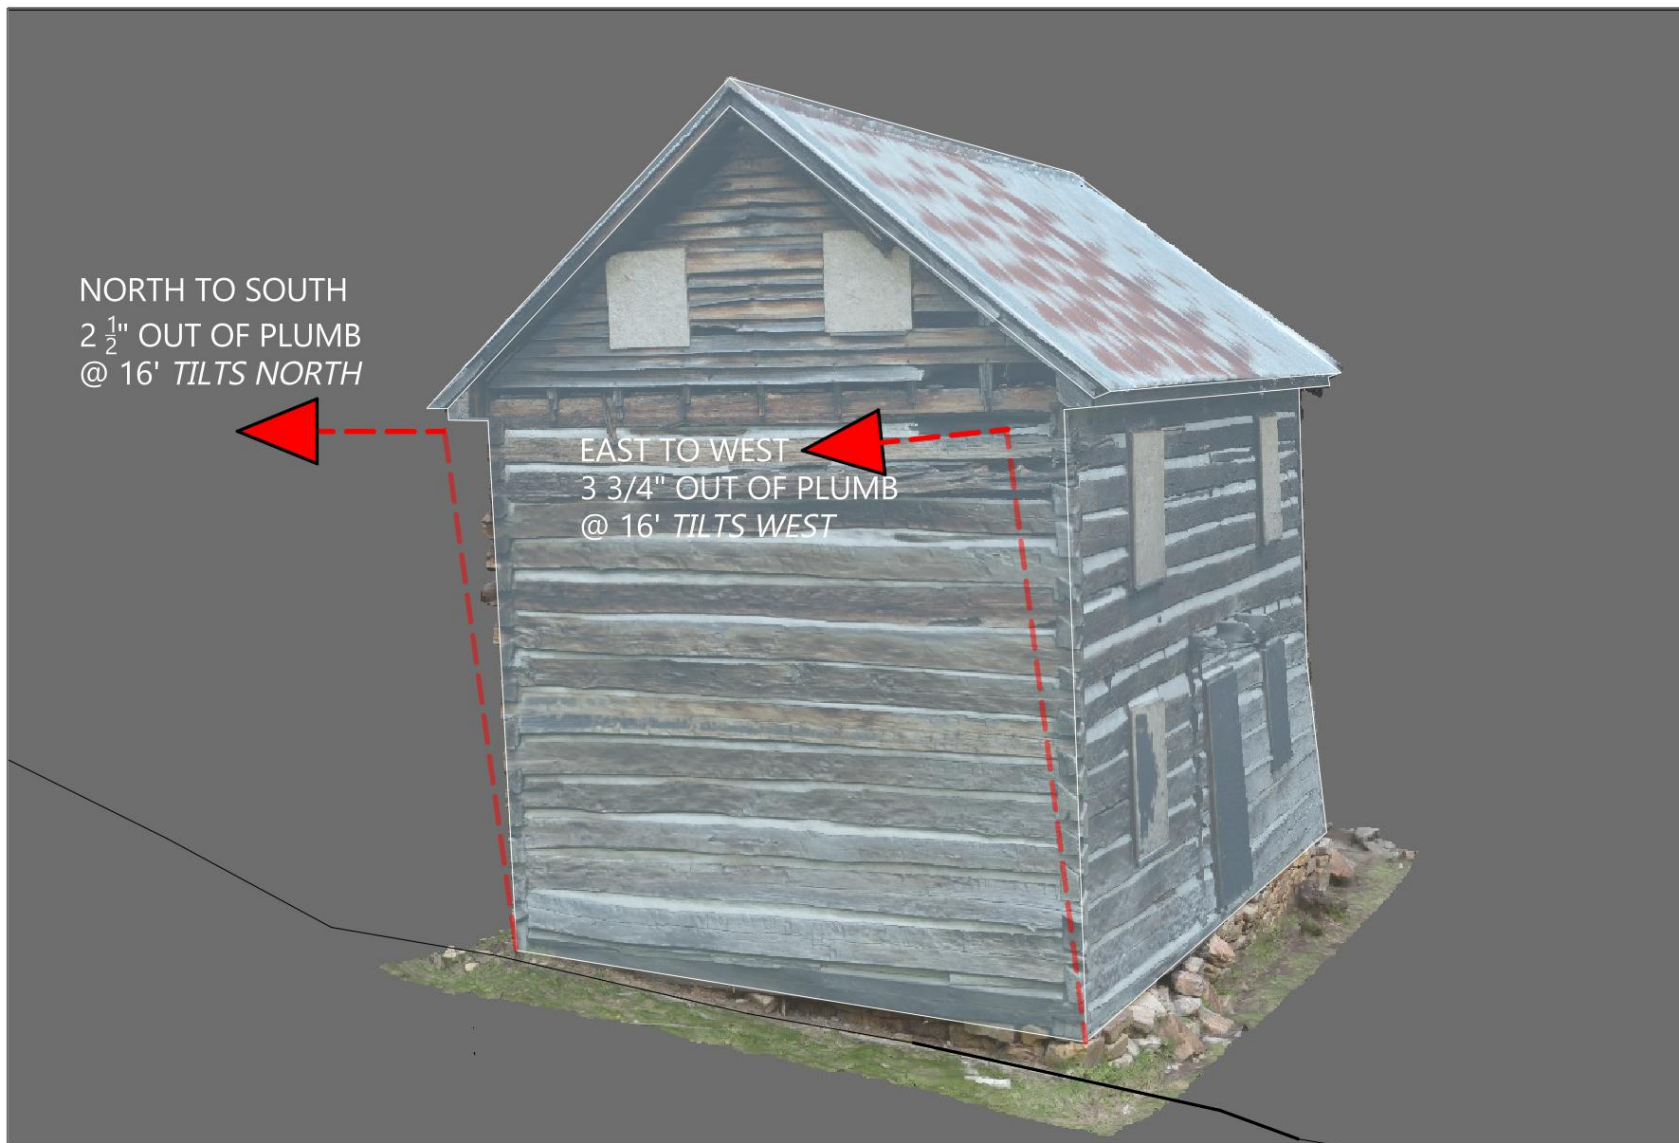

PROJECT NAME: ROHRBAUGH CABIN
MONONGAHELA NAT. FOREST
CABINS, WEST VIRGINIA


DRAWING TITLE: STRUCTURAL TILT

PREPARED FOR: HISTORICORPS
MORRISON, CO
CONTACT: ARIEL CLARK
EMAIL: aclark@historiccorps.org

DATE:
04/24/2025
DRAWN BY:
E. WIENINGER
Atlanta, GA

SHEET NO:
17 of 19


PARTIAL REPLACEMENT/REPAIR RECOMMENDED

 


FULL REPLACEMENT RECOMMENDED



WEST ELEVATION

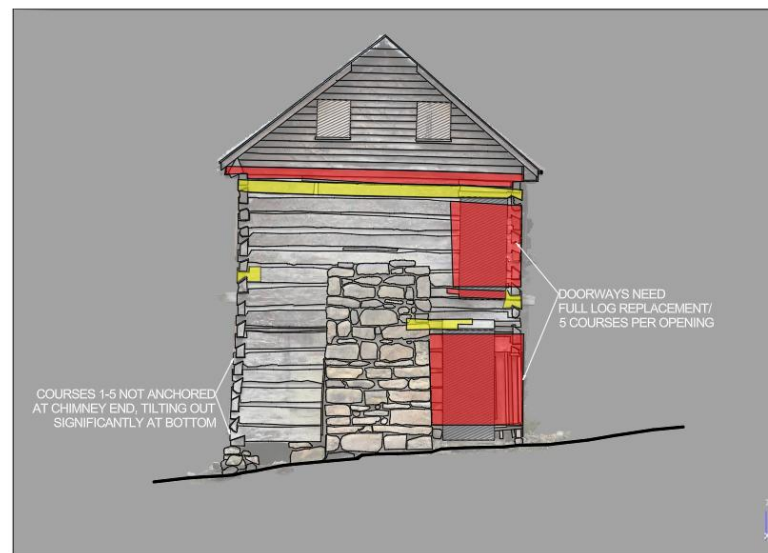

EAST ELEVATION

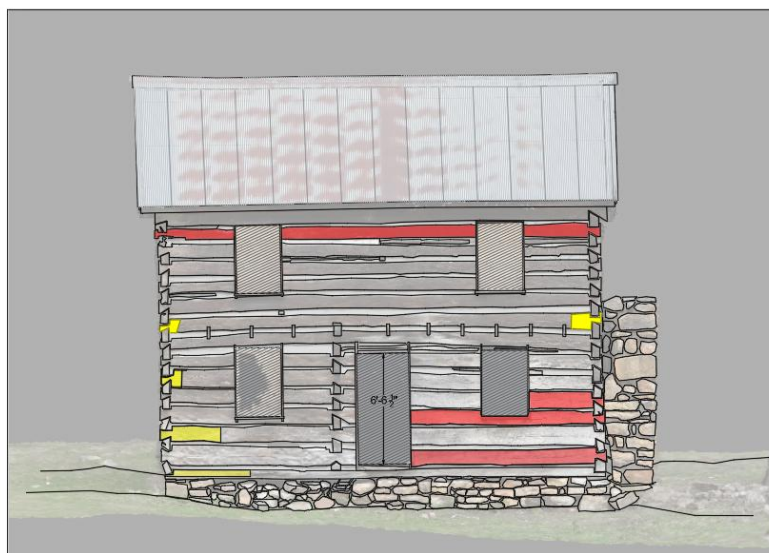

SOUTH ELEVATION



NORTH ELEVATION

PROJECT NAME: ROHRBAUGH CABIN
MONONGAHELA NAT. FOREST
CABINS, WEST VIRGINIA

DRAWING TITLE: LOG CONDITION
BY ELEVATION





PREPARED FOR: HISTORICORPS
MORRISON, CO
CONTACT: ARIEL CLARK
EMAIL: aclark@historicorps.org

DATE:
04/24/2026
DRAWN BY:
E. MENNINGER
Atlanta, GA

SHEET NO:
18 of 19

PARTIAL REPLACEMENT RECOMMENDED

FULL REPLACEMENT RECOMMENDED

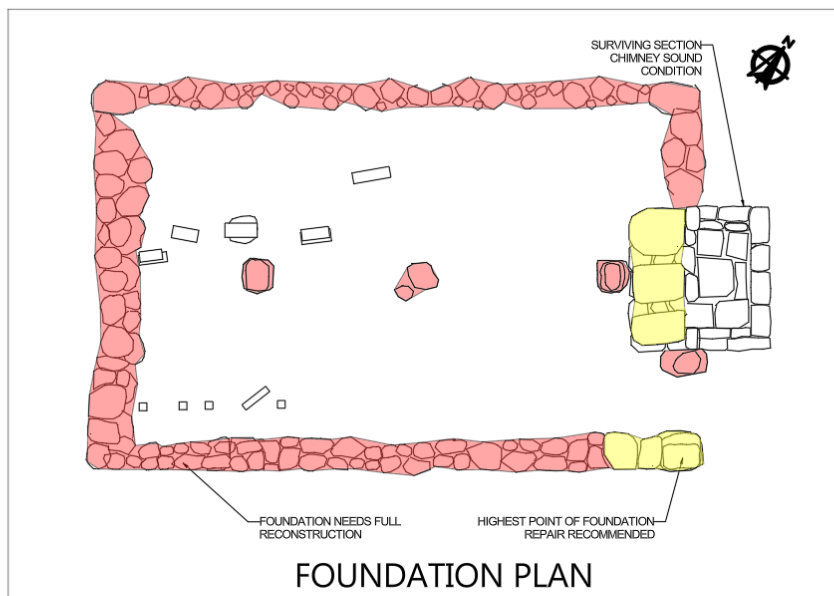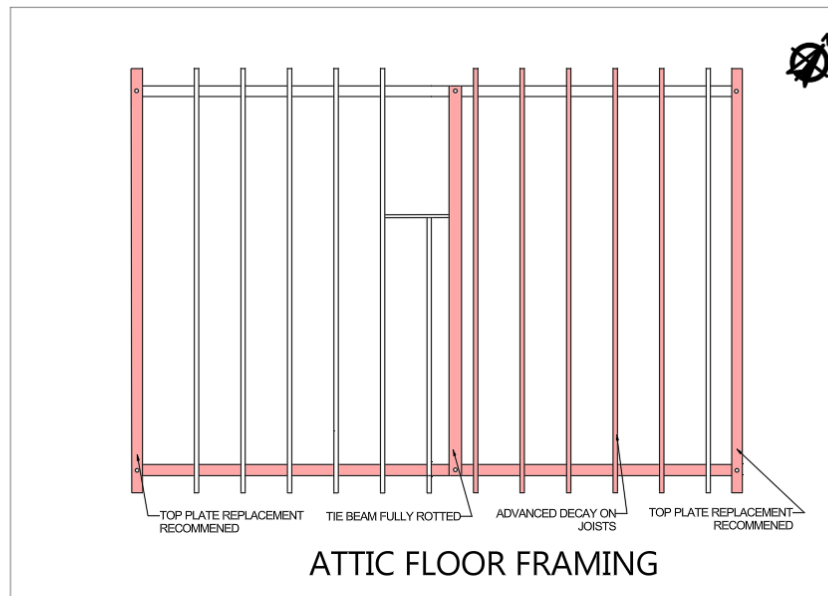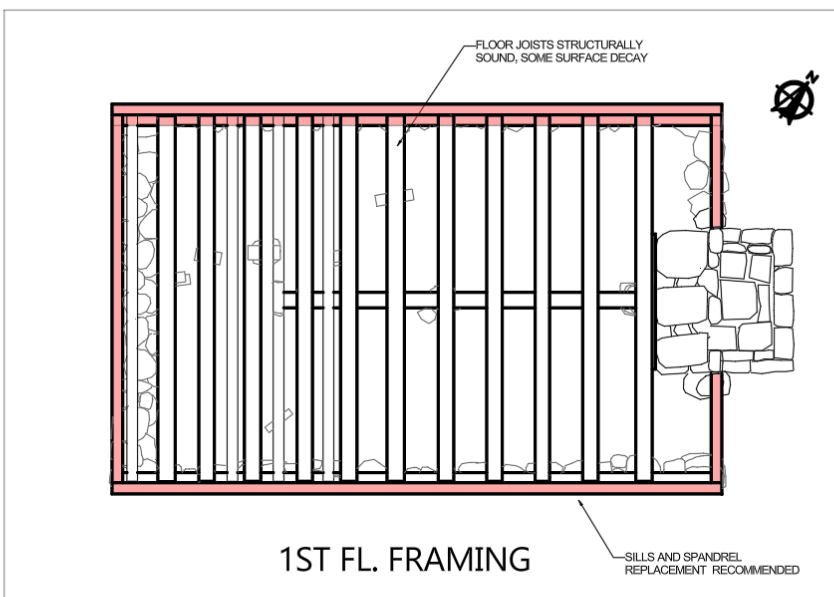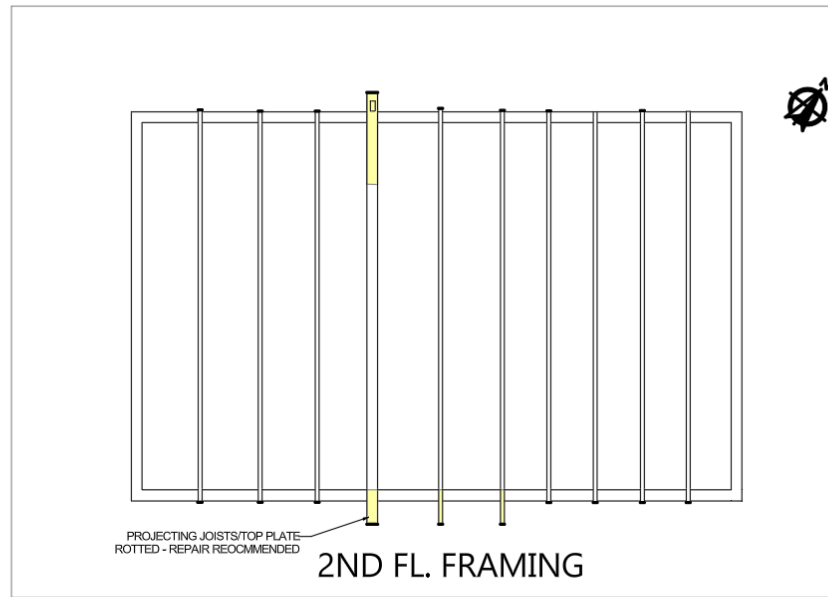

PROJECT NAME: ROHRBAUGH CABIN
MONONGAHELA NAT. FOREST
CABINS, WEST VIRGINIA

DRAWING TITLE: CONDITION FRAMING
FOUNDATION

PREPARED FOR: HISTORICORPS
MORRISON, CO
CONTACT: ARIEL CLARK
EMAIL: aclark@historicorps.org

DATE:
04/24/2026
DRAWN BY:
E. MENNINGER
Atlanta, GA

SHEET NO:
19 of 19

end